12:05 PM June 14, 2016

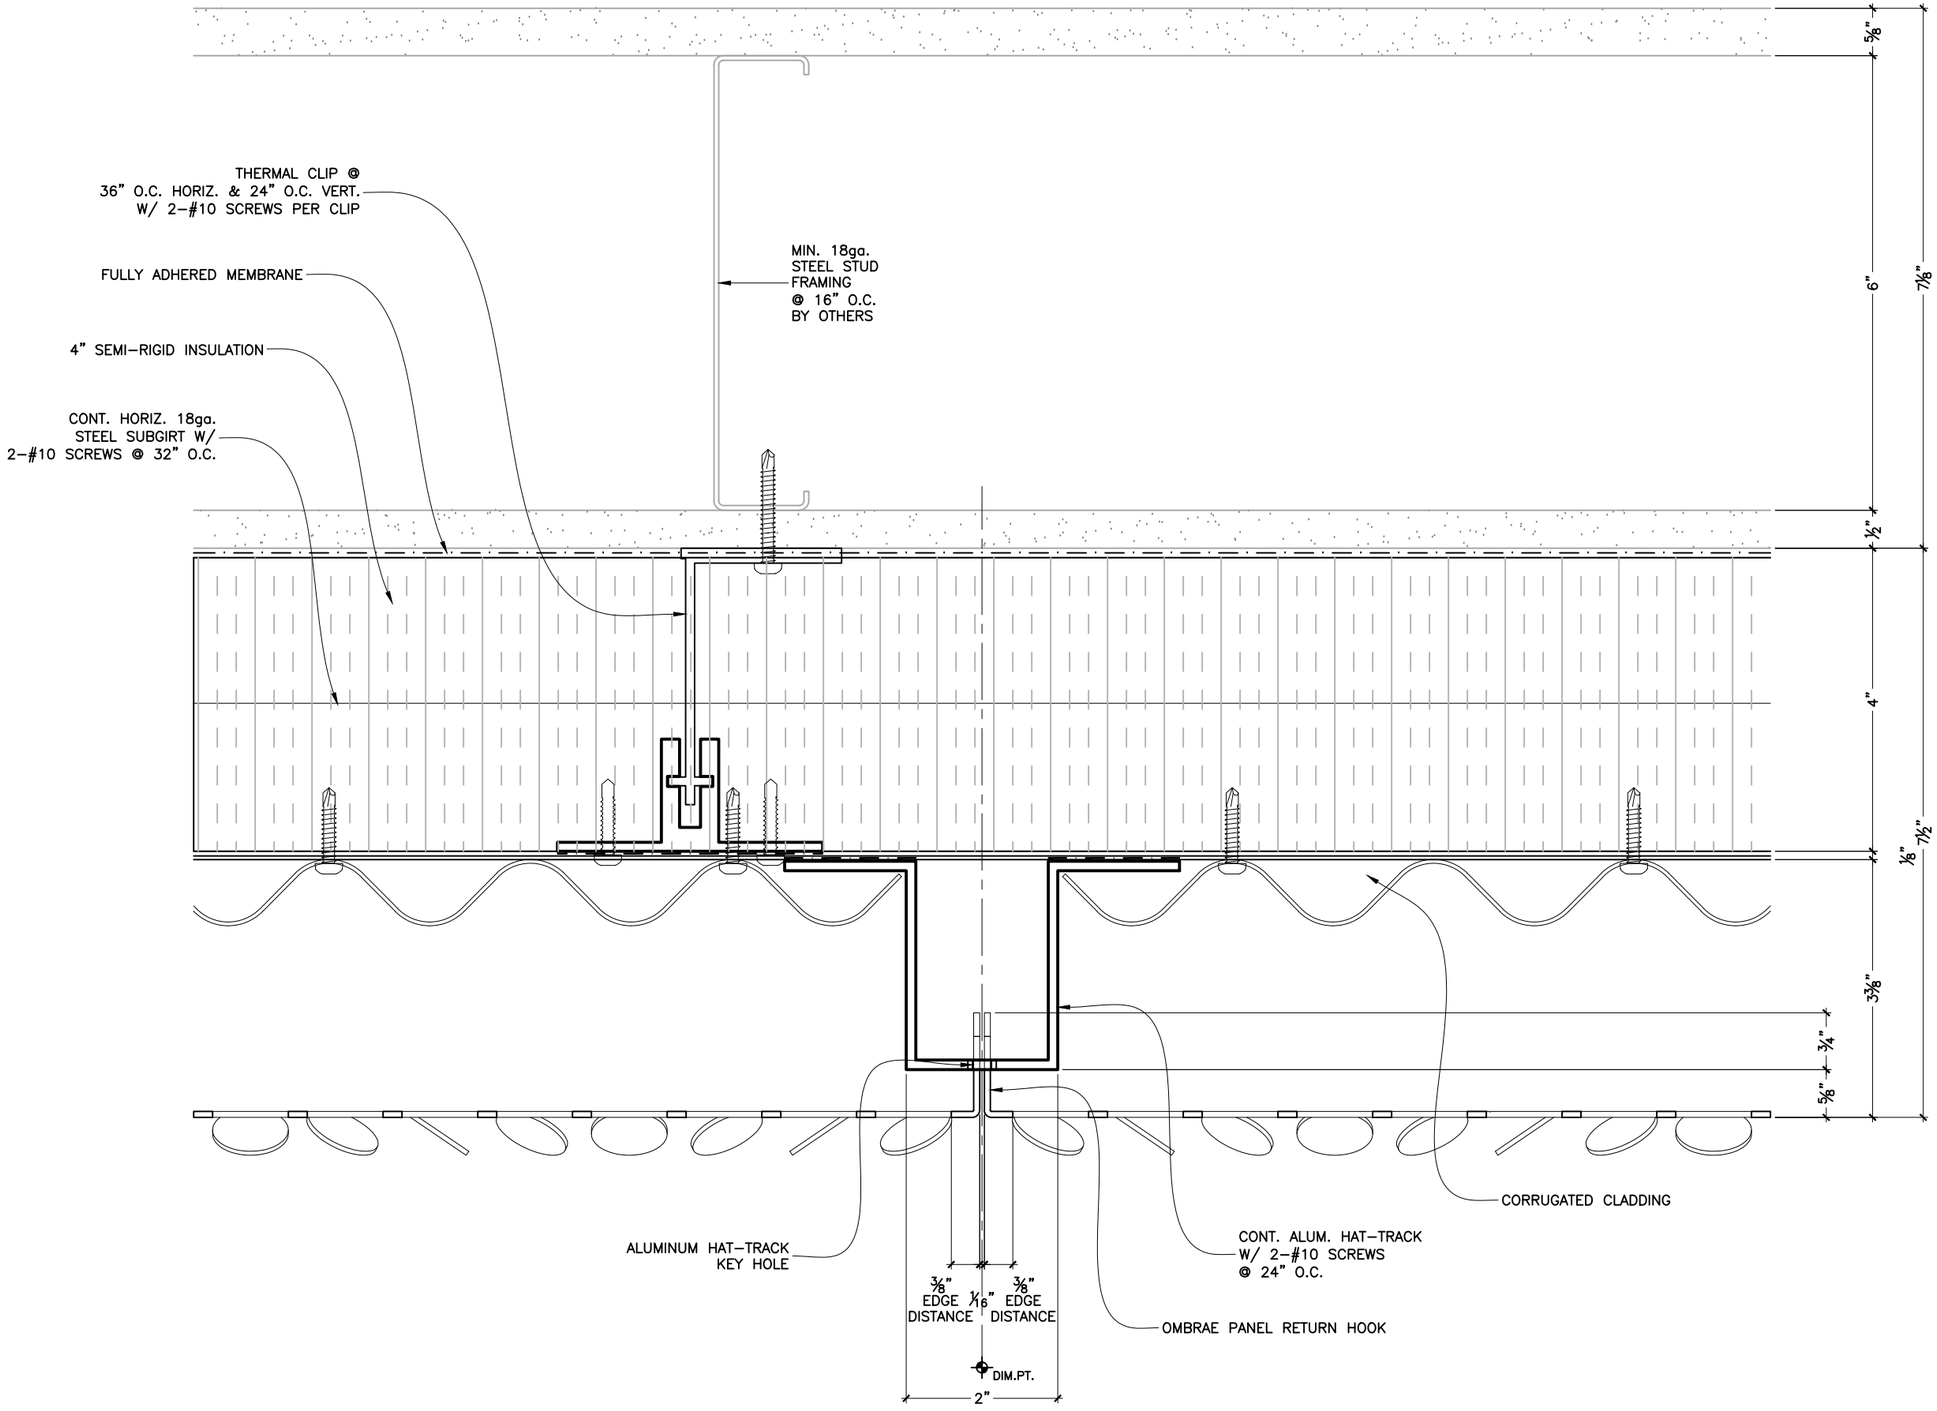

1 / D1 **VERTICAL JOINT**
SCALE 6"=1'–0" ARCH. REF.: N/A

ALL DIMENSIONS TO BE VERIFIED ON SITE.

NO.	DATE	DESCRIPTION

KPS
KEITH PANEL SYSTEMS CO., LTD.
Architectural Building Envelope Solutions
SUITE 2-40 GOSTICK PLACE
NORTH VANCOUVER, BC
V7M 3G3
phone: (604) 987-4499
fax: (604) 987-4742
email: mail@keithpanel.com
http://www.keithpanel.com

This drawing, its prints and all parts thereof are, and shall remain the sole property of Keith Panel Systems Co., Ltd. (A PPS building envelope system) and may not be reproduced or used for any purpose without written consent.

project:
KEITH PANEL SYSTEMS CO., LTD.

project location:
SUITE 1–40 GOSTICK PLACE
NORTH VANCOUVER, BC
V7M 3G3 CANADA

date: June 14, 2016
scale: AS NOTED
drwn by: KPS
project no: PUZB1234

dwg. title:
OMBRAE
VERTICAL JOINT

dwg. no:
D1

M:\Engineering\Canada\Single Skin\Ombrae\Ombrae_Details.dwg

12:05 PM June 14, 2016

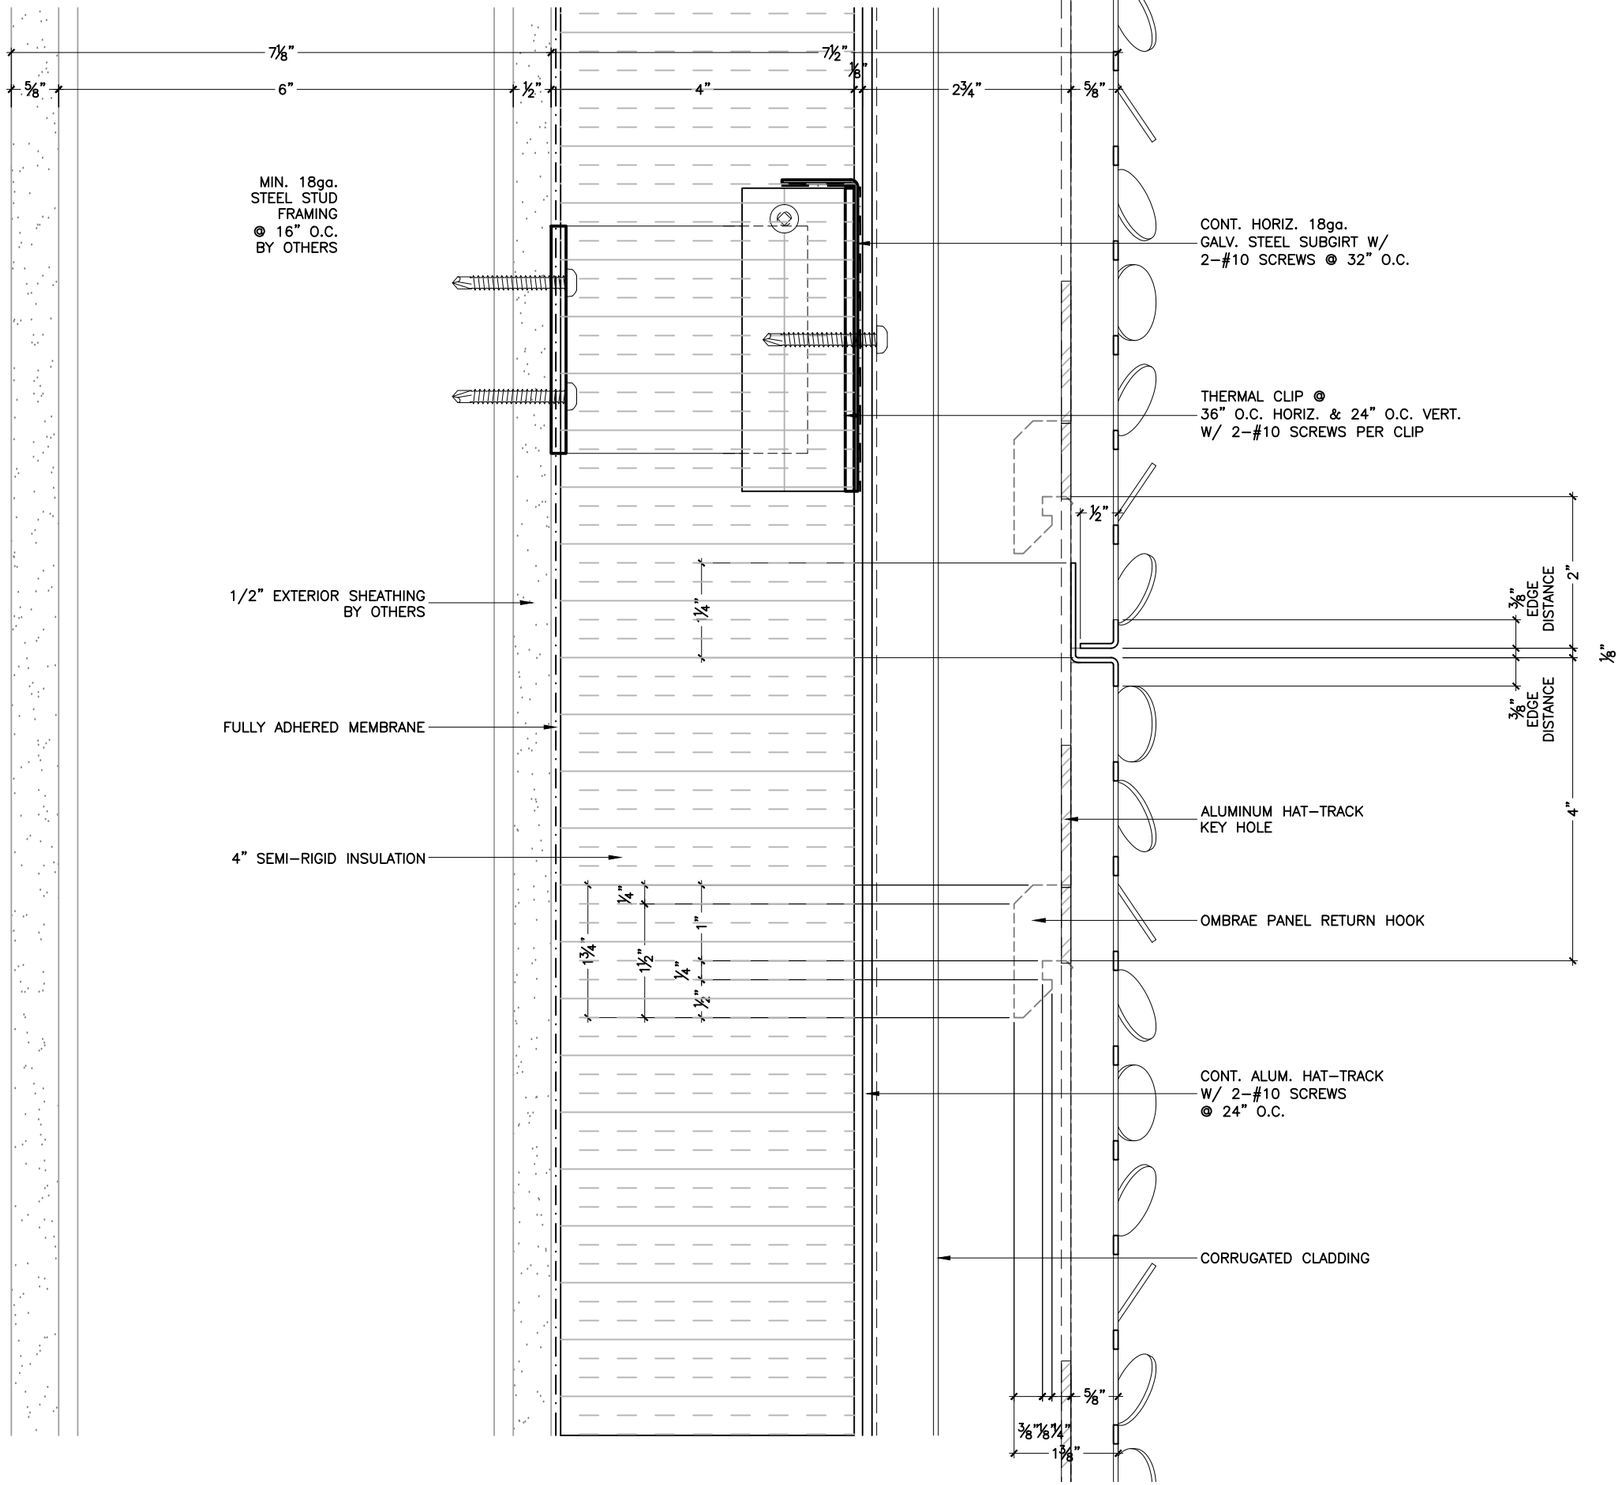

1 D2 **HORIZONTAL JOINT**
SCALE 6"=1'–0" ARCH. REF.: N/A

ALL DIMENSIONS TO BE VERIFIED ON SITE.

NO.	DATE	DESCRIPTION

KPS
KEITH PANEL SYSTEMS CO., LTD.
Architectural Building Envelope Solutions
SUITE 2-40 GOSTICK PLACE
NORTH VANCOUVER, BC
V7M 3G3
http://www.keithpanel.com
phone: (604) 987-4499
fax: (604) 987-4742
email: mail@keithpanel.com

This drawing, its prints and all parts thereof are, and shall remain the sole property of Keith Panel Systems Co., Ltd. (A PPS building envelope system) and may not be reproduced or used for any purpose without written consent.

project:
KEITH PANEL SYSTEMS CO., LTD.

project location:
SUITE 1–40 GOSTICK PLACE
NORTH VANCOUVER, BC
V7M 3G3 CANADA

date: June 14, 2016
scale: AS NOTED
drwn by: KPS
project no: PUZB1234

dwg. title:
OMBRAE
HORIZONTAL JOINT

dwg. no:
D2

M:\Engineering\Canada\Single Skin\Ombrae\Ombrae_Details.dwg